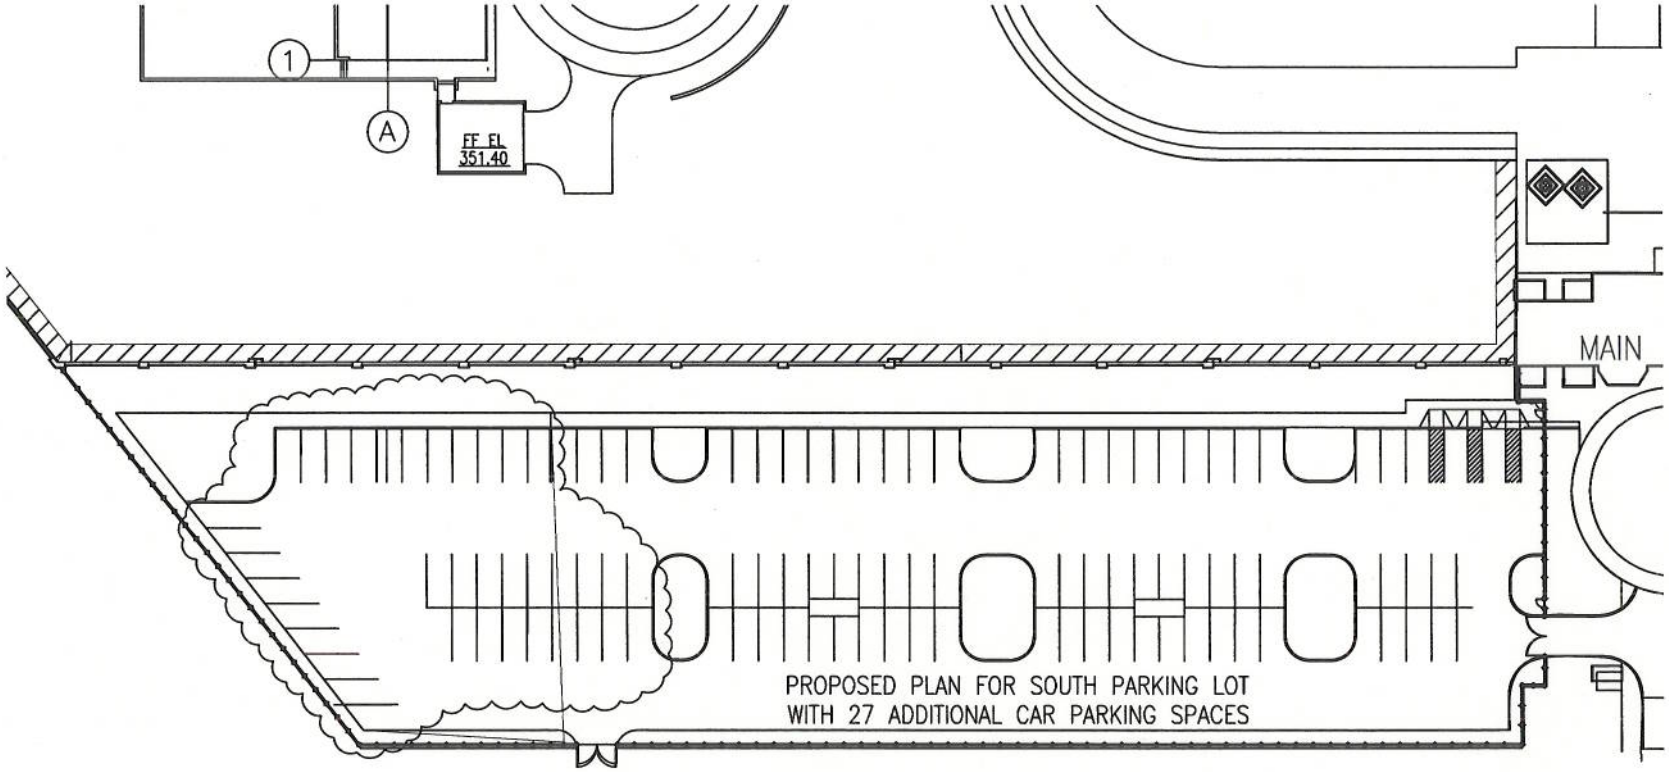
1
A
FF EL
351.40
MAIN
PROPOSED PLAN FOR SOUTH PARKING LOT
WITH 27 ADDITIONAL CAR PARKING SPACES