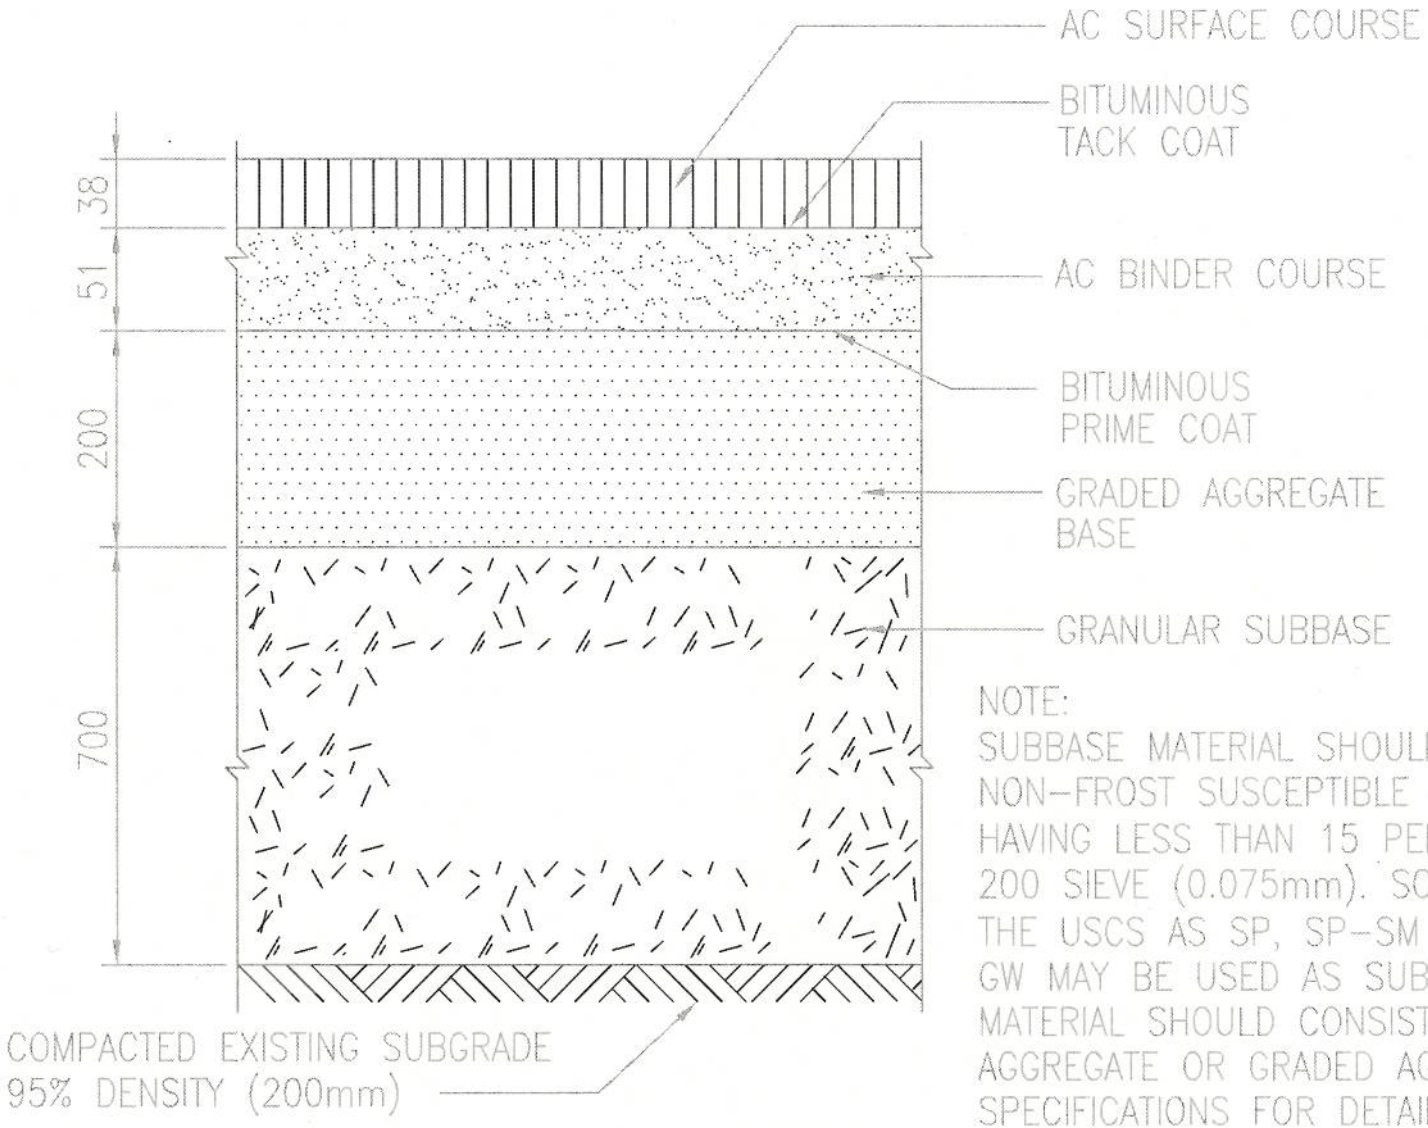

NOTE:
SUBBASE MATERIAL SHOULD CONSIST OF NON-FROST SUSCEPTIBLE GRANULAR MATERIAL HAVING LESS THAN 15 PERCENT FINER THAN THE 200 SIEVE (0.075mm). SOILS CLASSIFIED UNDER THE USCS AS SP, SP-SM SW, SW-SM, GP, AND GW MAY BE USED AS SUBBASE MATERIAL. BASE MATERIAL SHOULD CONSIST OF CRUSHED STONE AGGREGATE OR GRADED AGGREGATE. REFER TO SPECIFICATIONS FOR DETAILS

EMPLOYEE PARKING LOT PAVING SECTION

N.T.S.